


C:\Users\wong6941\OneDrive - ARCADIS\Desktop\Bean Tunnel\DWG\B2350500-JAC-DRG-HA-0006-7 - dwg\B2350500-JAC-DRG-HA-0006-7 - Road Markings and traffic signs.dwg - 12/08/2024 15:11:11 - WEST - wong6941

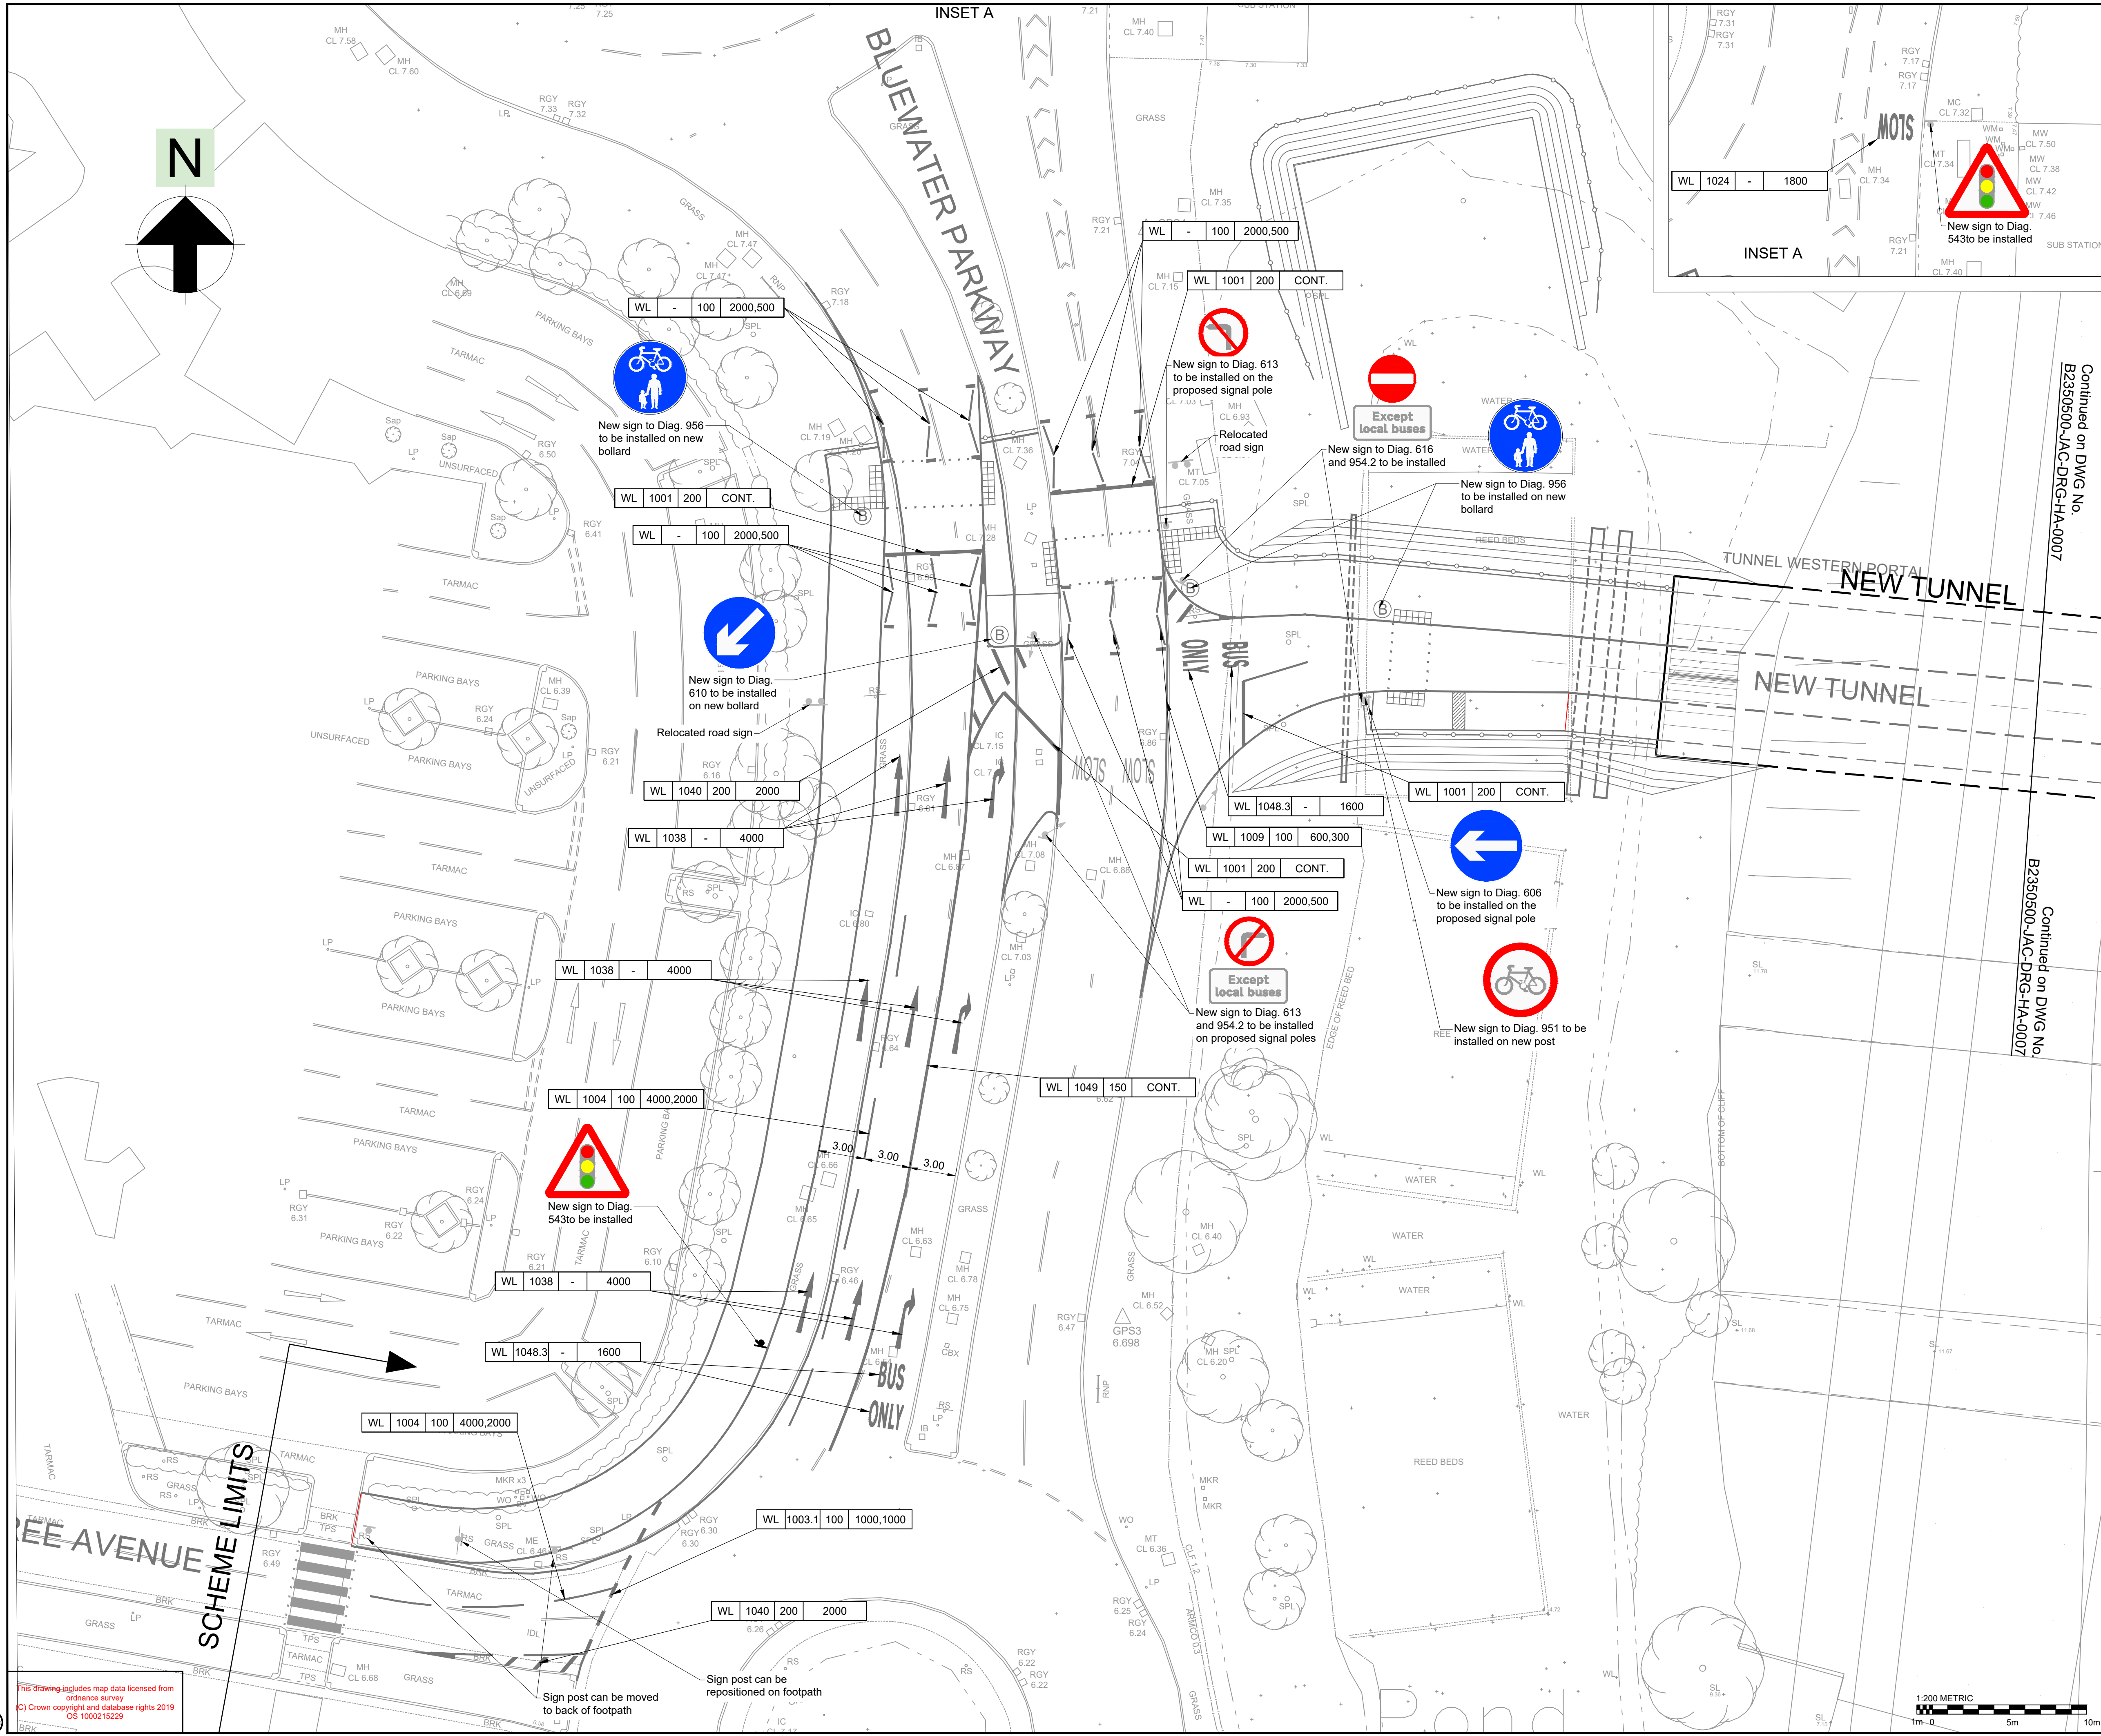

NOTES

1. Drawing to be printed in colour.
2. Do not scale from drawing.
3. All dimensions are in metres unless stated otherwise.
4. All road markings to be in accordance with traffic sign regulations and general directions 2016.
5. Base data from Jacobs drawing B2350500-JAC-DRG-HA-0006 date Jan 2020.

KEY

- Proposed Traffic Signals
 - Existing Information
 - Proposed Kerbing and Edging
 - New Road Marking
 - Proposed Traffic Signs
- Marking colour
WL - White line
YL - Yellow line
- TSRGD reference number
- Road marking detail
Line - (Line Gap/Continuous)
Symbol - (Length)
Text/Roundal - (Height)
- Line width (mm)



SAFETY, HEALTH AND ENVIRONMENTAL INFORMATION	
In addition to the hazards/risks normally associated with the types of work detailed on this drawing, note the following:	
CONSTRUCTION A000 - Identify and locate existing services. All buried services to be isolated / protected prior to start of works. - Ensure adequate segregation of construction activities and adjacent live carriageways - Identify and locate existing services - All buried services to be isolated / protected prior to start of works - Implement safety measures for working in excavations, confined spaces and traffic areas.	
MAINTENANCE / CLEANING - As above	
DECOMMISSIONING / DEMOLITION - As above	
It is assumed that all works will be carried out by a competent contractor working, where appropriate, to an approved method statement	

Rev	Rev. Date	Purpose of revision	Drawn	Checked	Rev'd	Appr'd
P06	AUG. 2024	SITE COMPOUND AREA CHANGES	KHW	CJ	LK	
P05	JAN. 2020	WEST SIDE CROSSING CHANGES	CP	MB	MB	PW
P04	SEPT. 2019	PLANNING APPLICATION	WJ	MJ	MJ	PW
P03	AUG. 2019	EQ ALIGNMENT CHANGE	CP	MJ	SY	PW
P02	JULY. 2019	PLANNING	IK	MJ	SY	PW
P01	JUNE. 2019	ISSUED FOR CONSULTATION	CP	MJ	SY	PW



Registered office:
80 Fenchurch Street
London EC3M 4BY

Coordinating office:
Corner Block
2 Cornwall Street
Birmingham B3 2DX
Tel: 44 (0)121 503 2700

www.arcadis.com © Copyright reserved


Client	Kent County Council	
--------	---------------------	--

Project	Fastrack Full Network Bean Road Tunnel
---------	---

Drawing title	REFERENCE DESIGN TRAFFIC SIGNS AND ROAD MARKINGS Sheet 01 of 02
---------------	--

Drawing status	PLANNING APPLICATION
Scale	1:200 @ A1
Jacobs No.	B2350500
Client no.	
Drawing number	B2350500-JAC-DRG-HA-0006

DO NOT SCALE Rev | P06 |

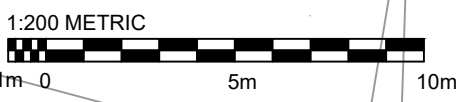

This drawing includes map data licensed from Ordnance Survey
© Crown copyright and database rights 2019
OS 1000215229